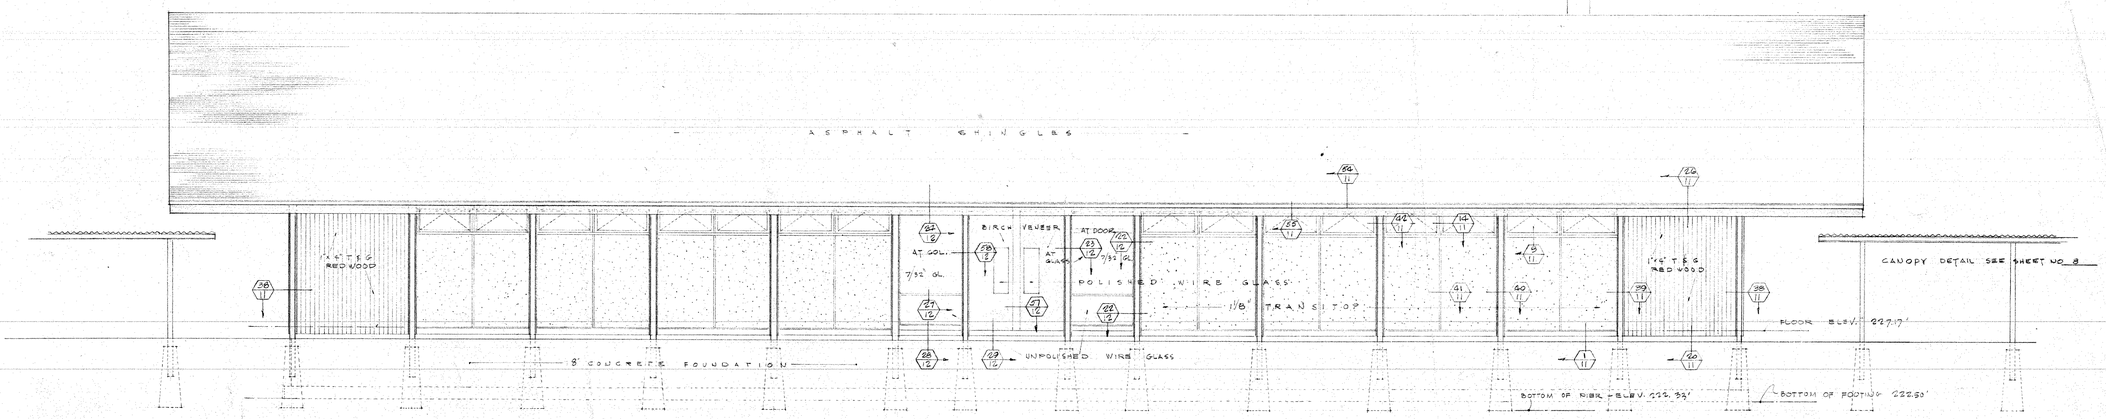

NORTH ELEVATION

SCALE 1/4" = 1'-0"

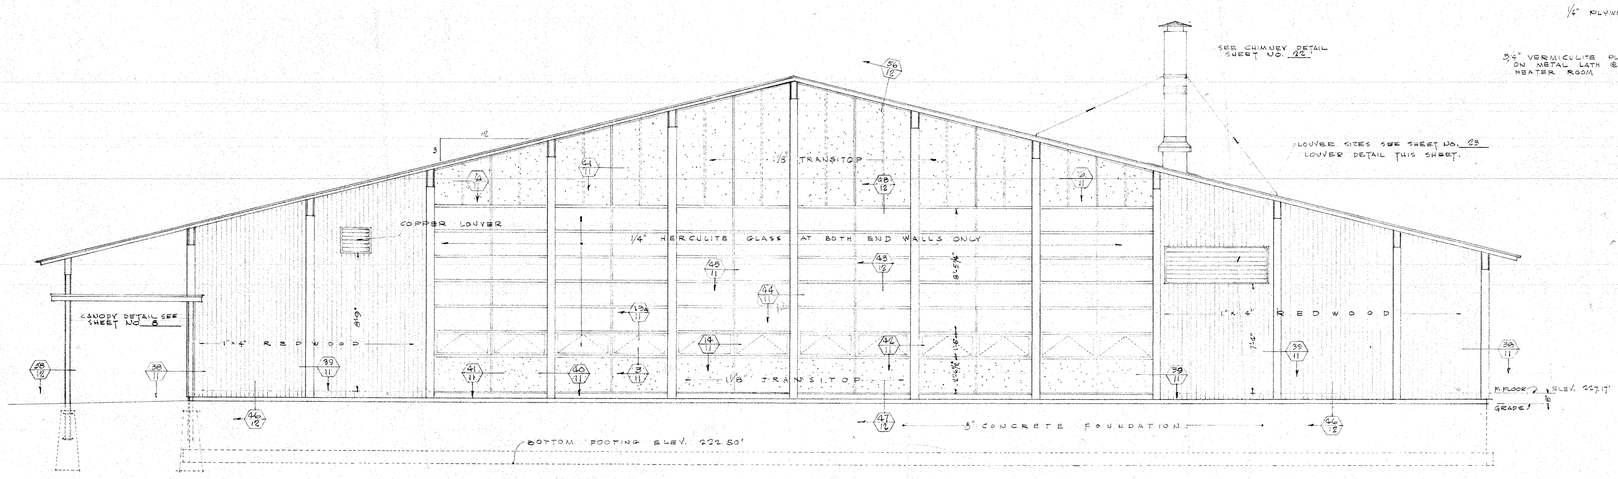

WEST ELEVATION

SCALE 1/4" = 1'-0"

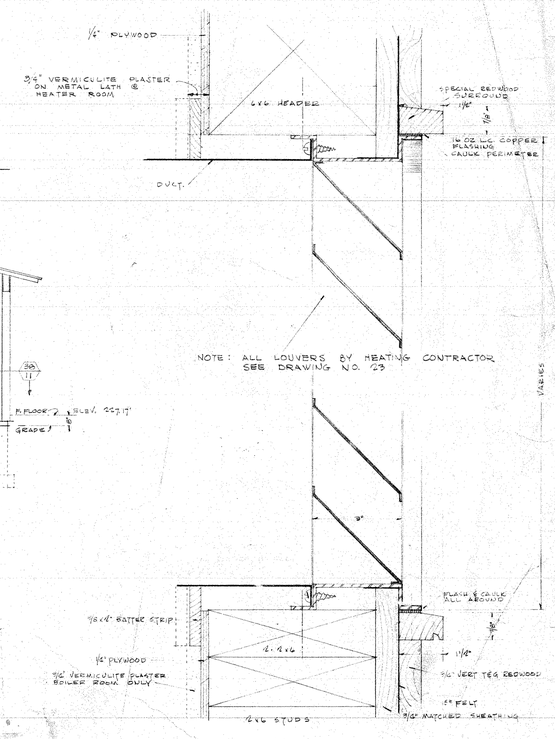

LOUVER DETAIL

HALF FULL SIZE

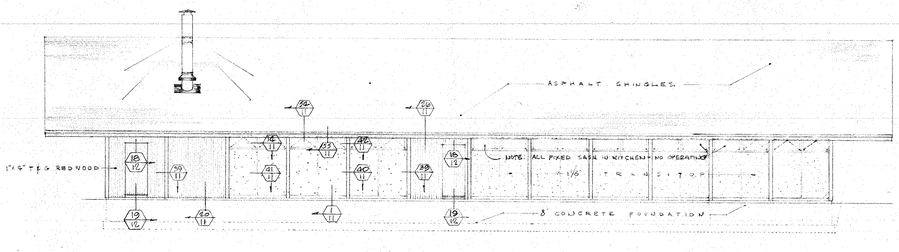

SOUTH ELEVATION

SCALE 1/8" = 1'-0"

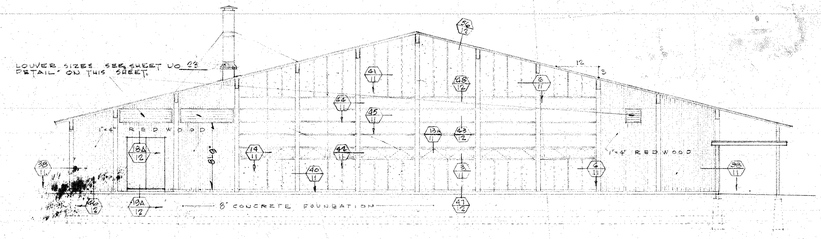

EAST ELEVATION

SCALE 1/8" = 1'-0"

CULL, ROBINSON AND GREEN
ARCHITECTS AND ENGINEERS
505 BENEFIT STREET PROVIDENCE 6, RHODE ISLAND

ELEMENTARY-JUNIOR HIGH SCHOOL
FOR
THE TOWN OF NORTH SMITHFIELD
RHODE ISLAND

DATE	DRAWN BY	CHECKED BY	JOB NO
APR 11 1956	AHS	L.D.E.	1648

ELEVATIONS BUILDING #2

16