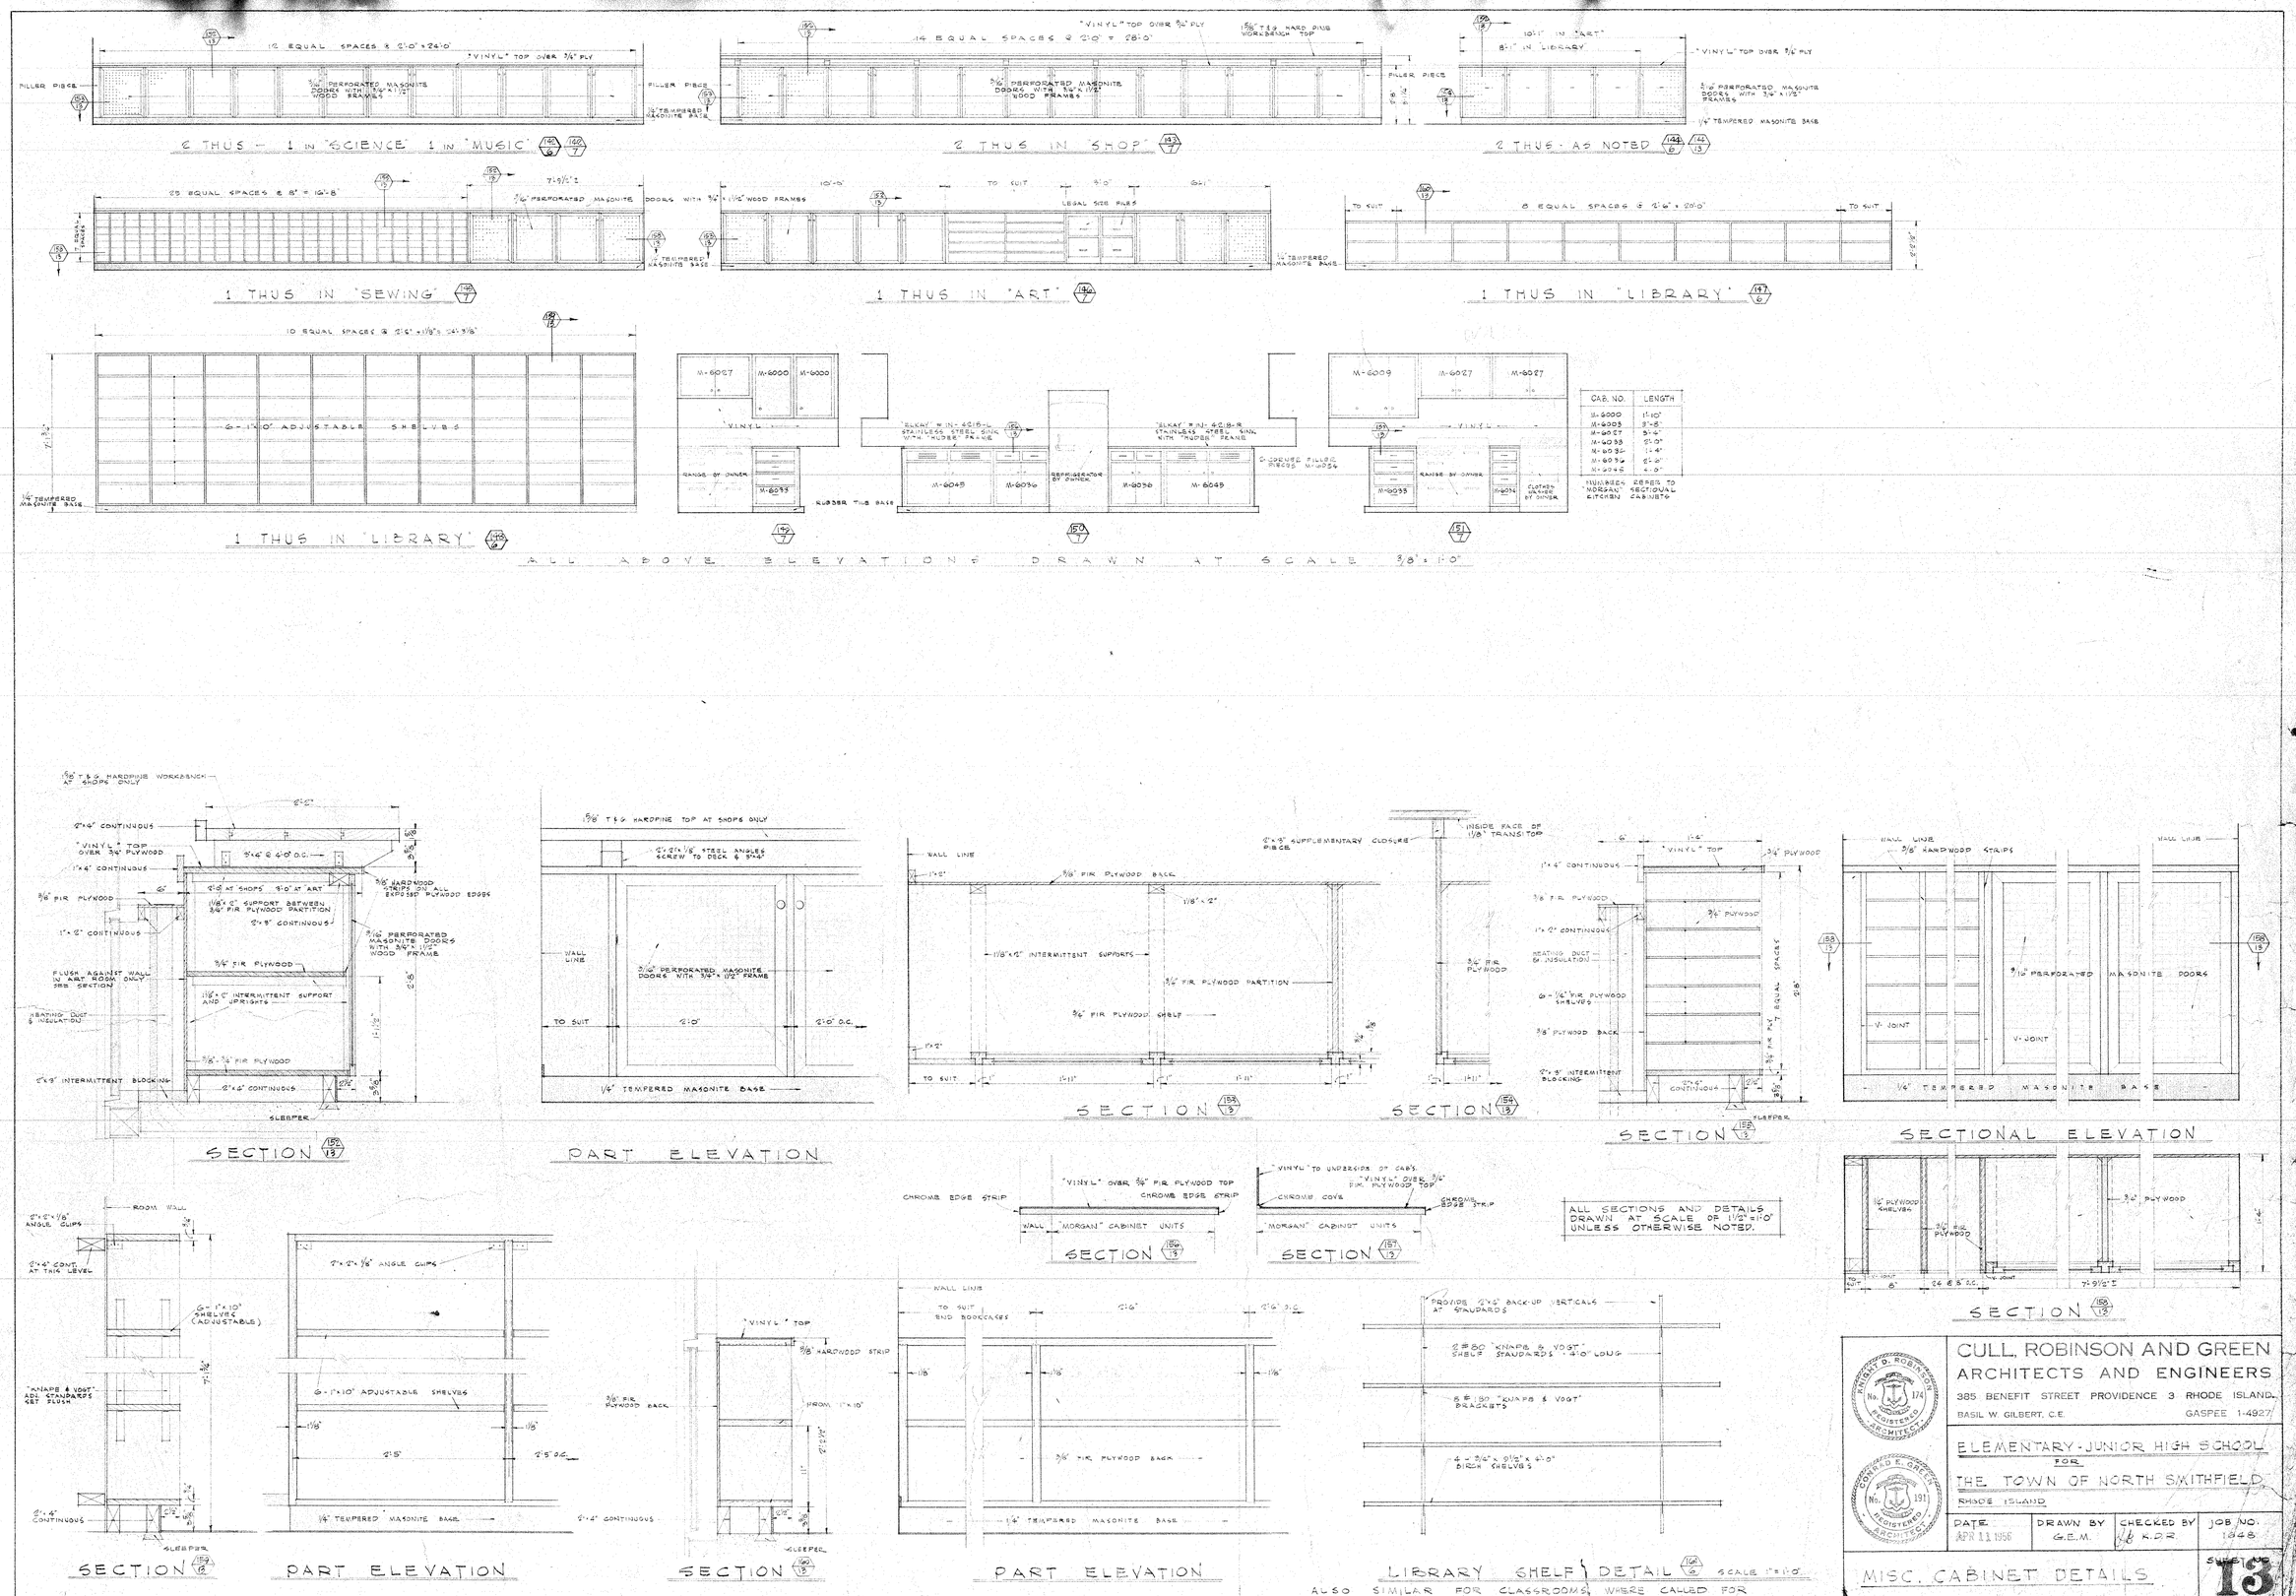
12 EQUAL SPACES @ 2'-0" = 24'-0"
"VINYL" TOP OVER 3/4" PLY
FILLER PIECE
3/16" PERFORATED MASONITE DOORS WITH 3/4" x 1 1/2" WOOD FRAMES
1/4" TEMPERED MASONITE BASE
2 THUS - 1 IN "SCIENCE" 1 IN "MUSIC"
14 EQUAL SPACES @ 2'-0" = 28'-0"
"VINYL" TOP OVER 3/4" PLY
5/4" x 1 1/2" T & G HARD PINE WORKBENCH TOP
2 THUS IN "SHOP"
10'-1" IN "ART"
8'-1" IN "LIBRARY"
2 THUS - AS NOTED
23 EQUAL SPACES @ 8" = 16'-8"
7'-9 1/2"
1 THUS IN "SEWING"
10'-0"
TO SUIT
9'-0"
9'-1"
LEGAL SIZE FILES
1 THUS IN "ART"
8 EQUAL SPACES @ 2'-6" = 20'-0"
1 THUS IN "LIBRARY"
10 EQUAL SPACES @ 2'-6" x 1 1/8" = 24'-3 1/8"
6" x 1/2" ADJUSTABLE SHELVES
1/4" TEMPERED MASONITE BASE
1 THUS IN "LIBRARY"
M-6027
M-6000
M-6000
VINYL
RANGE BY OWNER
M-6033
RUBBER TILE BASE
"ELKAY" #NJ-4218-L STAINLESS STEEL SINK WITH "RUBBER" FRAME
M-6045
M-6036
REFRIGERATOR BY OWNER
"ELKAY" #NJ-4218-R STAINLESS STEEL SINK WITH "RUBBER" FRAME
M-6036
M-6045
C-LOCKED FILLER PIECES M-6054
M-6009
M-6027
M-6027
VINYL
RANGE BY OWNER
M-6033
M-6034
CLOTHES DRYER BY OWNER
ALL ABOVE ELEVATIONS DRAWN AT SCALE 3/8" = 1'-0"
1/8" T & G HARDPINE WORKBENCH AT SHOPS ONLY
2"x6" CONTINUOUS
"VINYL" TOP OVER 3/4" PLYWOOD
1"x4" CONTINUOUS
3/8" FIR PLYWOOD
1"x2" CONTINUOUS
FLUSH AGAINST WALL IN ART ROOM ONLY SEE SECTION
HEATING DUCT & INSULATION
2"x4" INTERMITTENT BLOCKING
2"x6" CONTINUOUS
SLEEPER
SECTION
1/8" T & G HARDPINE TOP AT SHOPS ONLY
2"x2"x1/8" STEEL ANGLES SCREW TO DECK & STAGE
WALL LINE
3/16" PERFORATED MASONITE DOORS WITH 3/4" x 1 1/2" FRAME
TO SUIT
2'-0"
2'-0" O.C.
1/4" TEMPERED MASONITE BASE
PART ELEVATION
WALL LINE
3/8" FIR PLYWOOD BACK
1 1/8" x 4" INTERMITTENT SUPPORTS
3/4" FIR PLYWOOD PARTITION
3/4" FIR PLYWOOD SHELF
TO SUIT
SECTION
2"x4" SUPPLEMENTARY CLOSURE PIECE
INSIDE FACE OF 1/8" TRANSITOP
3/4" FIR PLYWOOD
SECTION
"VINYL" TOP
3/4" PLYWOOD
1"x4" CONTINUOUS
3/8" FIR PLYWOOD
1"x2" CONTINUOUS
HEATING DUCT & INSULATION
6 - 1/2" FIR PLYWOOD SHELVES
3/8" PLYWOOD BACK
2"x3" INTERMITTENT BLOCKING
2"x4" CONTINUOUS
SLEEPER
SECTION
WALL LINE
3/8" HARDWOOD STRIPS
3/16" PERFORATED MASONITE DOORS
V-JOINT
1/4" TEMPERED MASONITE BASE
SECTIONAL ELEVATION
CHROME EDGE STRIP
"VINYL" OVER 3/4" FIR PLYWOOD TOP
WALL
"MORGAN" CABINET UNITS
SECTION
"VINYL" TO UNDERSIDE OF CAB'S.
"VINYL" OVER 3/4" FIR PLYWOOD TOP
CHROME COVE
CHROME EDGE STRIP
"MORGAN" CABINET UNITS
SECTION
ALL SECTIONS AND DETAILS DRAWN AT SCALE OF 1 1/2" = 1'-0" UNLESS OTHERWISE NOTED.
1/2" PLYWOOD SHELVES
3/4" PLYWOOD
3/4" PLYWOOD
V-JOINT
24" @ 8" O.C.
V-JOINT
7'-9 1/2"
SECTION
ROOM WALL
2"x2"x1/8" ANGLE CLIPS
2"x4" CONT. AT TAIL LEVEL
6 - 1"x10" SHELVES (ADJUSTABLE)
"KNAPP & VOGT" ADJ. STANDARDS SET FLUSH
2"x4" CONTINUOUS
SLEEPER
SECTION
2"x2"x1/8" ANGLE CLIPS
6 - 1"x10" ADJUSTABLE SHELVES
1 1/8"
2'-5"
2'-5" O.C.
1/4" TEMPERED MASONITE BASE
PART ELEVATION
"VINYL" TOP
3/8" HARDWOOD STRIP
3/8" FIR PLYWOOD BACK
FROM 1"x10"
2"x4" CONTINUOUS
SLEEPER
SECTION
WALL LINE
TO SUIT END BOOKCASES
2'-6"
2'-6" O.C.
1 1/8"
3/4" FIR PLYWOOD BACK
1/4" TEMPERED MASONITE BASE
PART ELEVATION
PROVIDE 2"x2" BACK-UP VERTICALS AT STAUDARDS
2 EA 80 "KNAPP & VOGT" SHELF STAUDARDS - 4'-0" LONG
8 EA 180 "KNAPP & VOGT" BRACKETS
4 - 3/4" x 9 1/2" x 4'-0" BIRCH SHELVES
LIBRARY SHELF DETAIL SCALE 1" = 1'-0"
ALSO SIMILAR FOR CLASSROOMS WHERE CALLED FOR
CULL, ROBINSON AND GREEN
ARCHITECTS AND ENGINEERS
385 BENEFIT STREET PROVIDENCE 3 RHODE ISLAND
BASIL W. GILBERT, C.E.
GASPEE 1-4927
ELEMENTARY-JUNIOR HIGH SCHOOL
FOR
THE TOWN OF NORTH SMITHFIELD
RHODE ISLAND
DATE APR 11 1956
DRAWN BY G.E.M.
CHECKED BY K.D.R.
JOB NO. 1848
MISC. CABINET DETAILS
SHEET 13