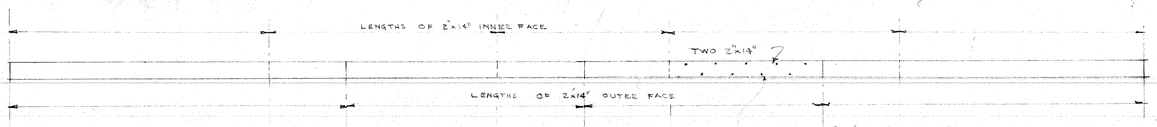

DETAIL ELEVATION OF BEAM IN EXT. WALL

SCALE 1/4" = 1'-0"

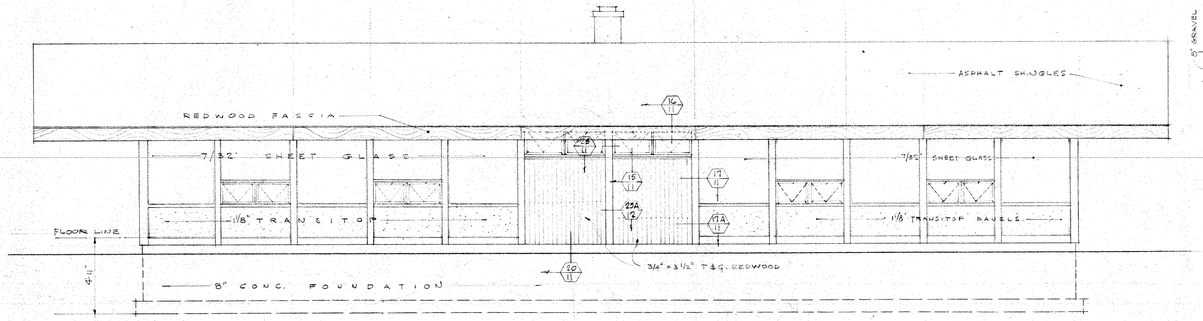

REAR ELEVATION

SCALE 1/4" = 1'-0"

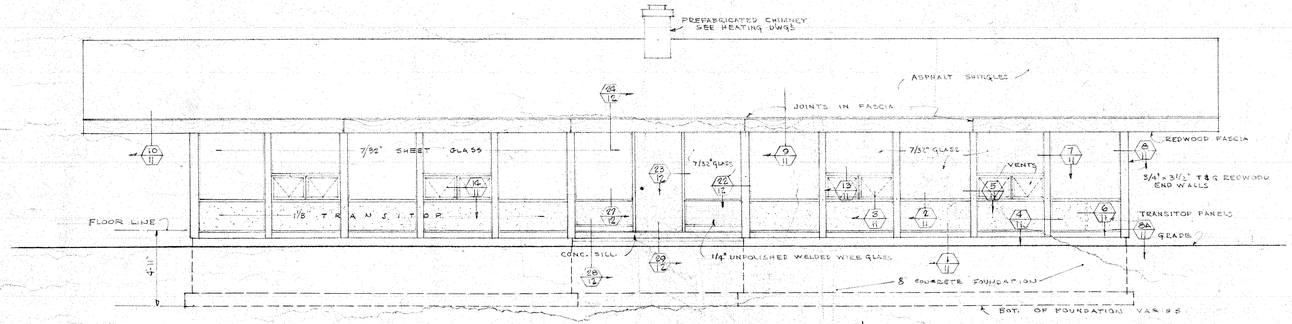

FRONT ELEVATION

SCALE 1/4" = 1'-0"

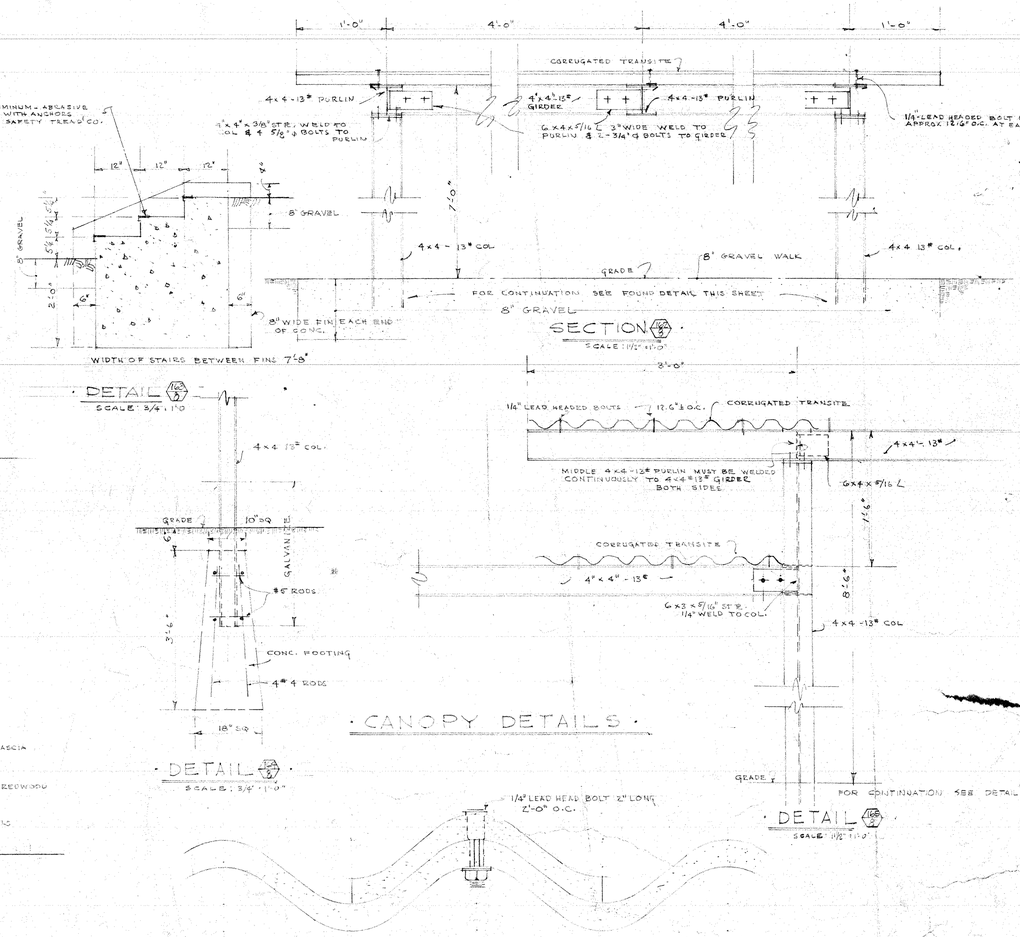

DETAIL

SCALE 3/4" = 1'-0"

SECTION

SCALE 1/2" = 1'-0"

DETAIL

SCALE 3/4" = 1'-0"

· CANOPY DETAILS ·

DETAIL

SCALE 1/2" = 1'-0"

ALL JOINTS BETWEEN CORR. TRANSITE SHEETS THUS

SCALE - FULL SIZE

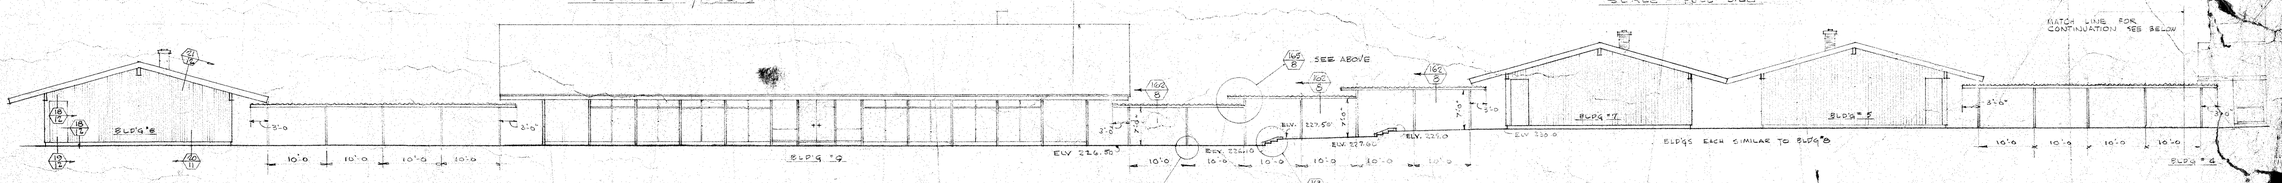

PART NORTH ELEVATION

SCALE 3/32" = 1'-0"

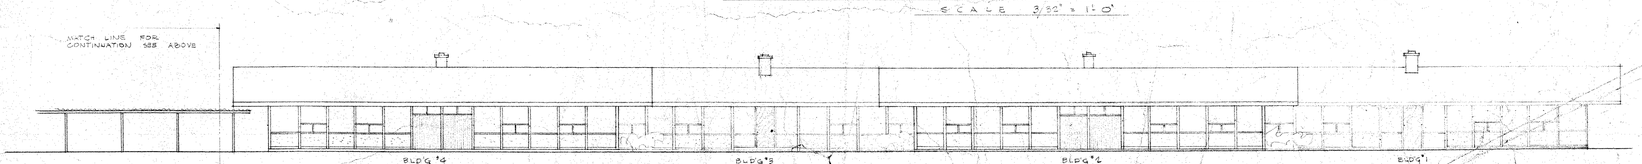

PART NORTH ELEVATION

SCALE 3/32" = 1'-0"

CULL, ROBINSON AND GREEN
ARCHITECTS AND ENGINEERS
383 BENEFIT STREET PROVIDENCE 3, RHODE ISLAND
BASIL W. GILBERT, C.E. GASPEE 1-1927

ELEMENTARY - JUNIOR HIGH SCHOOL
FOR
THE TOWN OF NORTH SMITHFIELD
RHODE ISLAND

DATE	DRAWN BY	CHECKED BY	JOB NO.
11-9-1927	A.D.R.	W.L.R. &	1340

ELEV. TYP. BLDG & CANOPY DETAILS

SHEET NO. 8