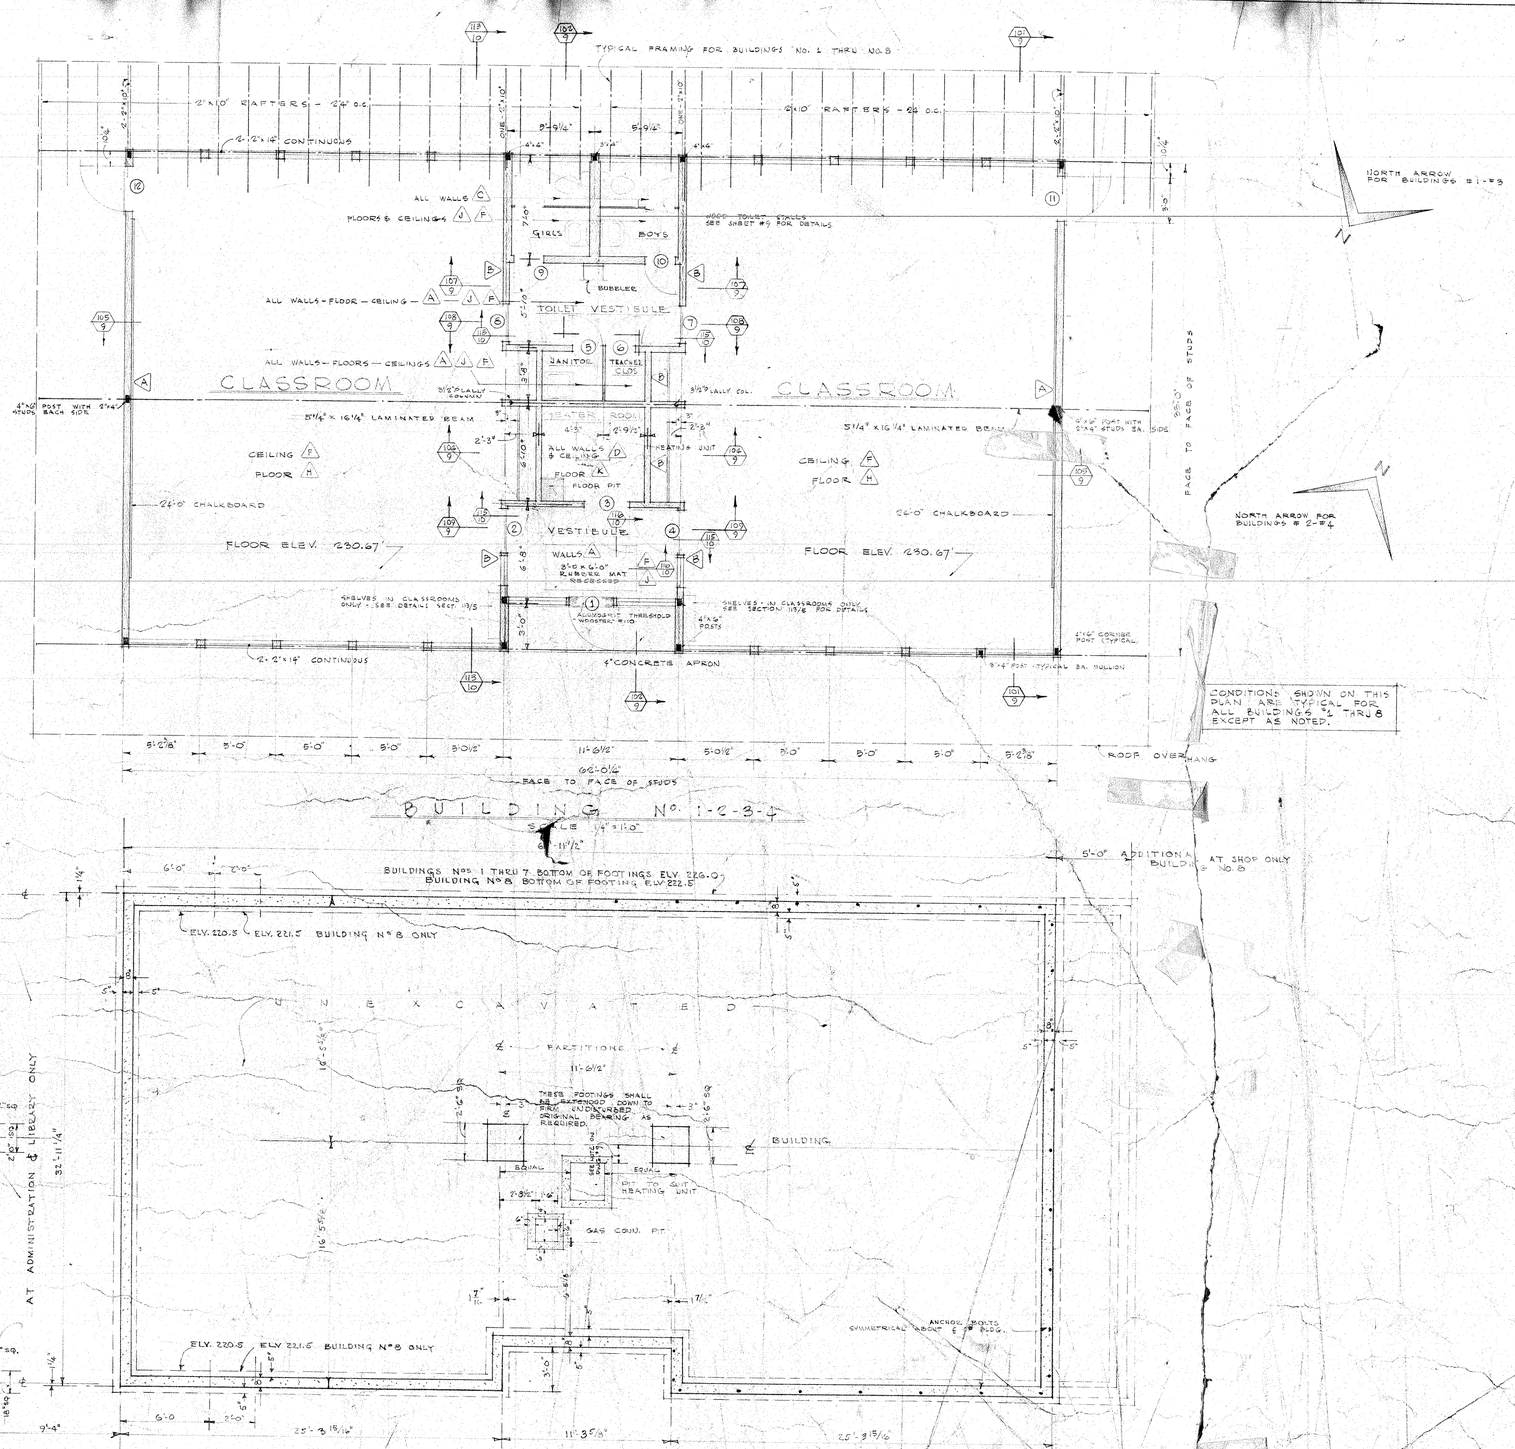


BUILDING No. 1-2-3-4

SCALE 1/4" = 1'-0"

CONDITIONS SHOWN ON THIS PLAN ARE TYPICAL FOR ALL BUILDINGS No. 1 THRU 8 EXCEPT AS NOTED.

## FINISH SCHEDULE

| | |
|---|---|
| A | 1/2" PLYWOOD WALL - 1/8" TEMPERED MASONITE BASE |
| B | 1"x4" VERT. REDWOOD WALL - 1/2" PLYWOOD ABOVE - 1/8" TEMPERED MASONITE BASE |
| C | 1/4" PLYWOOD WALL - PLASTIC WALL COVERING WAINSCOT - 1/8" TEMPERED MASONITE BASE |
| D | 3/4" VERMICULITE PLASTER ON METAL LATH - WALLS & CEILING - 1"x4" WOOD BASE |
| E | CERAMIC TILE WALL ON METAL LATH |
| F | 1/2" CELOTEX ACOUSTICAL TILE CEILING |
| G | 1/2" CEMENT ASBESTOS BOARD (TRANSITE) CEILING |
| H | 3/16" ASPHALT TILE FLOOR |
| J | CERAMIC TILE FLOOR |
| K | EXPOSED CONCRETE FLOOR |
| △ | |

## DOOR SCHEDULE

| No | SIZE | THICKNESS | VENEER | FRAME DETAIL | GLAZED SIZE | GLAZED TYPE | NO. REQ'D. | LOUVER | REMARKS |
|---|---|---|---|---|---|---|---|---|---|
| 1 | 3'-0" x 7'-0" | 1 3/4" | BIRCH | 1/7 | — | — | 8 | — | SOLID CORE |
| 2 | 3'-0" x 7'-0" | 1 3/4" | BIRCH | 1/7 | — | — | 8 | — | SOLID CORE |
| 3 | 3'-0" x 7'-0" | 1 3/4" | — | 1/7 | — | — | 8 | — | KALAMEIN DOOR |
| 4 | 3'-0" x 7'-0" | 1 3/4" | BIRCH | 1/7 | — | — | 8 | — | SOLID CORE |
| 5 | 2'-0" x 7'-0" | 1 3/8" | GUMWOOD | 1/8 | — | — | 8 | — | |
| 6 | 2'-0" x 7'-0" | 1 3/8" | GUMWOOD | 1/8 | — | — | 8 | — | |
| 7 | 2'-6" x 7'-0" | 1 3/4" | BIRCH | 1/8 | — | — | 8 | — | |
| 8 | 2'-6" x 7'-0" | 1 3/4" | BIRCH | 1/8 | — | — | 8 | — | |
| 9 | 2'-0" x 7'-0" | 1 3/8" | GUMWOOD | 1/8 | — | — | 8 | — | |
| 10 | 2'-0" x 7'-0" | 1 3/8" | GUMWOOD | 1/8 | — | — | 8 | — | |
| 11 | 3'-0" x 7'-0" | 1 3/4" | BIRCH | 1/8 | — | — | 8 | — | |
| 12 | 3'-0" x 7'-0" | 1 3/4" | BIRCH | 1/8 | — | — | 8 | — | SOLID CORE REDWOOD ON EXTERIOR |
| 13 | 3'-0" x 7'-0" | 1 3/8" | GUMWOOD | SEE TYPICAL DETAIL SHEET #6 | — | — | 1 | 12"x18" | |
| 14 | 3'-0" x 7'-0" | 1 3/8" | GUMWOOD | | — | — | 1 | 12"x18" | |
| 15 | 3'-0" x 7'-0" | 1 3/8" | GUMWOOD | | — | — | 1 | 12"x18" | |
| 16 | 2'-4" x 7'-0" | 1 3/8" | GUMWOOD | 1/8 | — | — | 1 | | |
| 17 | 2'-6" x 7'-0" | 1 3/8" | GUMWOOD | 1/8 | — | — | 1 | | |
| 18 | 2'-6" x 7'-0" | 1 3/8" | GUMWOOD | 1/8 | — | — | 1 | | |
| 19 | 2'-6" x 7'-0" | 1 3/8" | GUMWOOD | 1/8 | — | — | 1 | | |
| 20 | 2'-8" x 7'-0" | 1 3/8" | GUMWOOD | 1/8 | — | — | 1 | | |
| 21 | 2'-8" x 7'-0" | 1 3/8" | GUMWOOD | 1/8 | — | — | 1 | | |
| 22 | 2'-4" x 7'-0" | 1 3/8" | GUMWOOD | 1/8 | — | — | 1 | | |
| 23 | 3'-0" x 7'-0" | 1 3/8" | GUMWOOD | | — | — | 1 | 12"x18" | |
| 24 | 3'-0" x 7'-0" | 1 3/8" | GUMWOOD | SEE TYPICAL DETAIL SHEET #6 | — | — | 1 | 12"x18" | |
| 25 | 3'-0" x 7'-0" | 1 3/8" | GUMWOOD | | — | — | 1 | 12"x18" | |
| 26 | 2'-8" x 7'-0" | 1 3/8" | GUMWOOD | | — | — | 1 | 12"x18" | |
| 27 | 2'-8" x 7'-0" | 1 3/8" | GUMWOOD | | — | — | 1 | 12"x18" | |
| 28 | 2'-8" x 7'-0" | 1 3/8" | GUMWOOD | | — | — | 1 | 12"x18" | |
| 29 | 3'-0" x 7'-0" | 1 3/4" | BIRCH | 1/7 | — | — | 1 | — | SOLID CORE REDWOOD ON EXTERIOR |

NOTE:
ALL DOORS HOLLOWCORE UNLESS OTHERWISE NOTED.
ALL DOORS FLUSH DOORS UNLESS OTHERWISE NOTED.

NOTE: BEVEL PLYWOOD EDGES AT ALL JOINTS.




BASEMENT PLAN

SCALE 1/4" = 1'-0"


CULL, RO
ARCHITEC
385 BENER
BASIL W. C


ELE

THE

PLANS