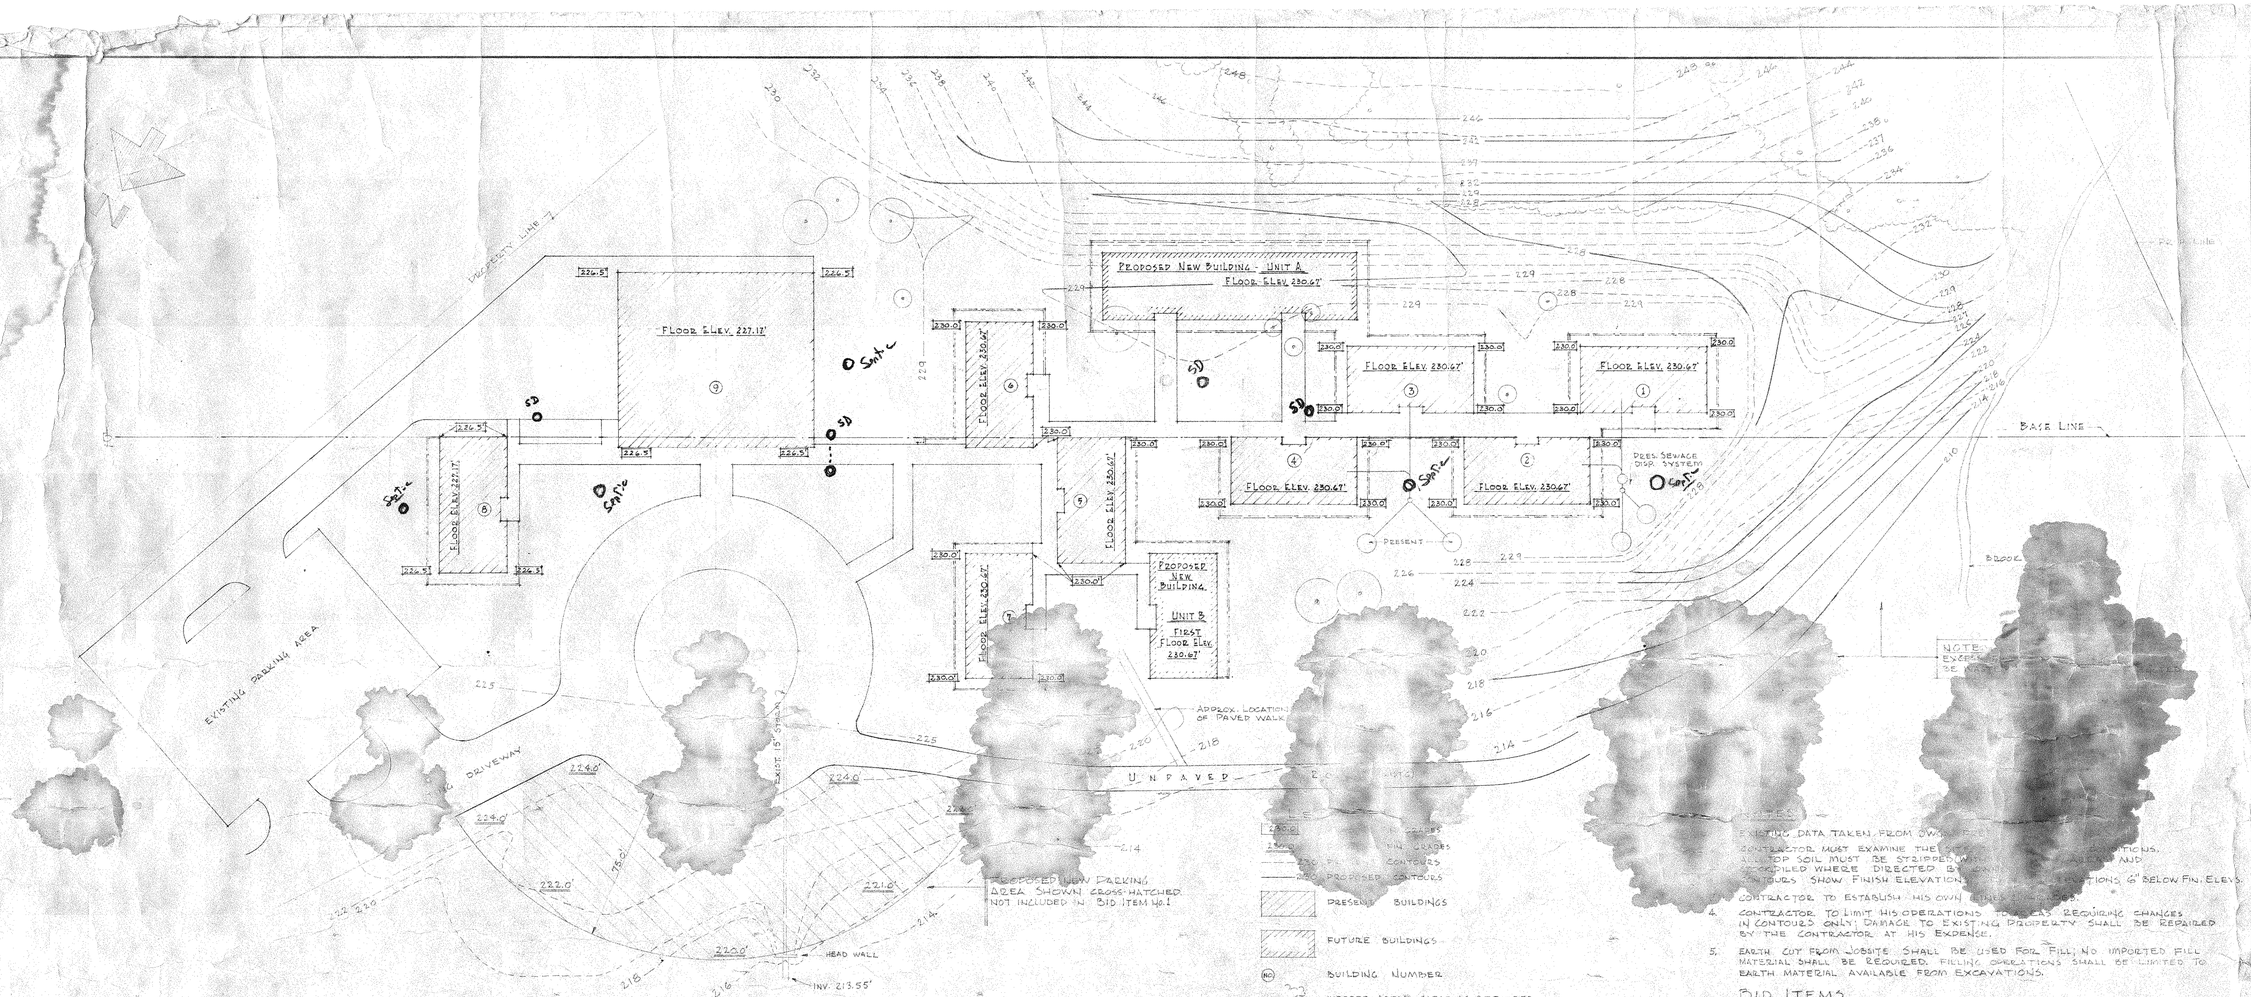

SITE PLAN

SCALE 1" = 30'

1. EXISTING DATA TAKEN FROM OW... SURVEY.
2. CONTRACTOR MUST EXAMINE THE ... CONDITIONS.
3. ALL TOP SOIL MUST BE STRIPPED W... AND STOCKPILED WHERE DIRECTED BY ... CONTOURS SHOW FINISH ELEVATIONS, 6" BELOW FIN. ELEVS.
4. CONTRACTOR TO ESTABLISH HIS OWN ... GRADES.
4. CONTRACTOR TO LIMIT HIS OPERATIONS TO AREAS REQUIRING CHANGES IN CONTOURS ONLY. DAMAGE TO EXISTING PROPERTY SHALL BE REPAIRED BY THE CONTRACTOR AT HIS EXPENSE.
5. EARTH CUT FROM JOBSITE SHALL BE USED FOR FILL. NO IMPORTED FILL MATERIAL SHALL BE REQUIRED. FILLING OPERATIONS SHALL BE LIMITED TO EARTH MATERIAL AVAILABLE FROM EXCAVATIONS.

BID ITEMS:

BID ITEM No.1

ALL EXCAVATING, FILLING & GRADING WORK SHOWN IN THE GENERAL VICINITY OF BLDG NOS. 4, 3, 1, 2 & PROPOSED UNIT A.

BID ITEM No.2

COMPLETION OF ALL WORK IN CONNECTION ... THE "PROPOSED NEW PARKING AREA" TOGETHER WITH ALL WORK ... ITEM No.1"

VINCENT M. GALLI
No. 1319
REGISTERED PROFESSIONAL ENGINEER

DR. HARRY L. HALLIWELL MEMORIAL SCHOOL
NORTH SMITHFIELD, R.I.
PROPOSED REGRADING

PROJ. MGR.
DRAWN BY
CHECKED BY

DATE APRIL 12, 1961

SCALE NOTED

PROJ. NO. 6109 | DRAWER NO. 5

SITE PLAN

CASTELLUCCI GALLI & PLANKA ASSOCIATES
ARCHITECT & ENGINEERS
75 EMPIRE ST. PROVIDENCE, R.I.

SHT. NO. 1 SHT. OF